


## PARTIAL PLAN 75th. FLOOR SOUTH

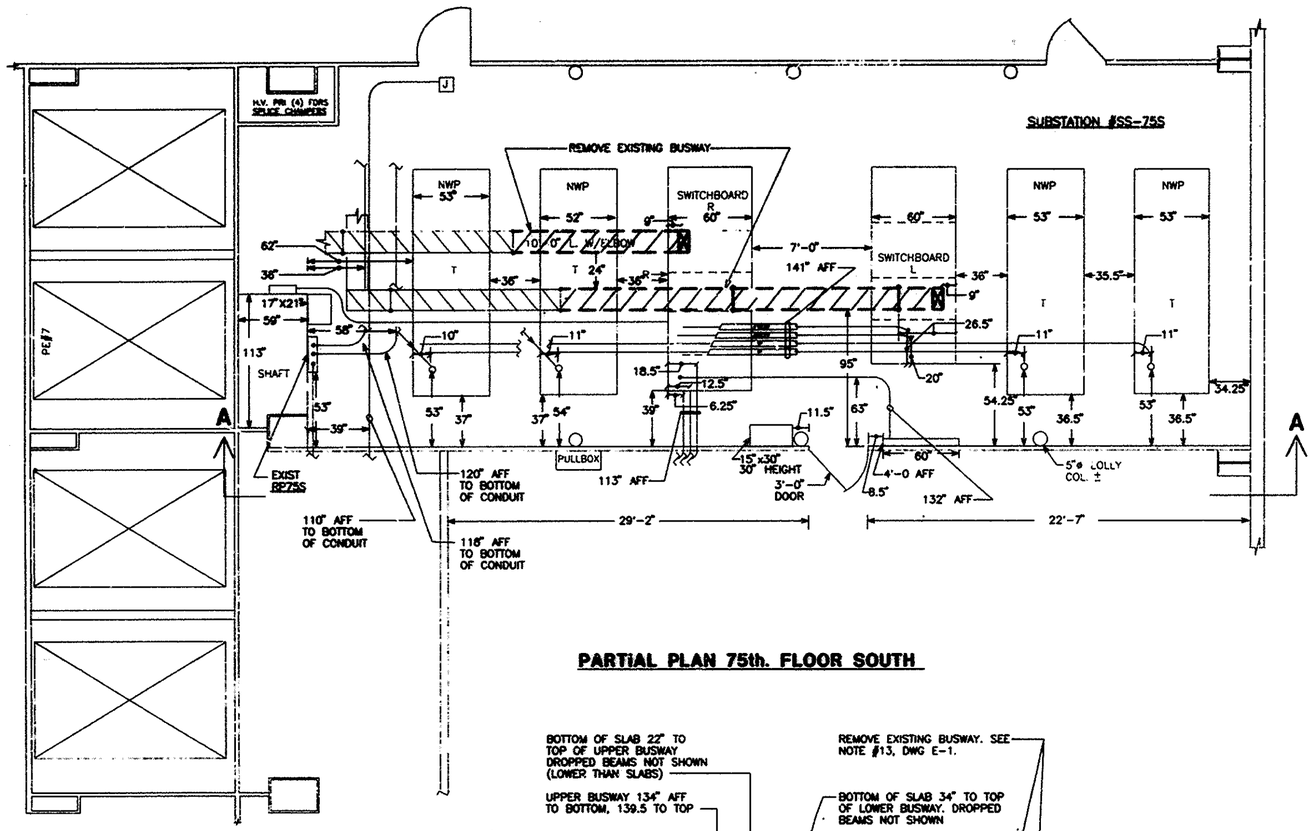


## SECTION A-A

## NOTES:

1. SEE DRAWING E-1 FOR GENERAL NOTES.

Sheet 30 of 41

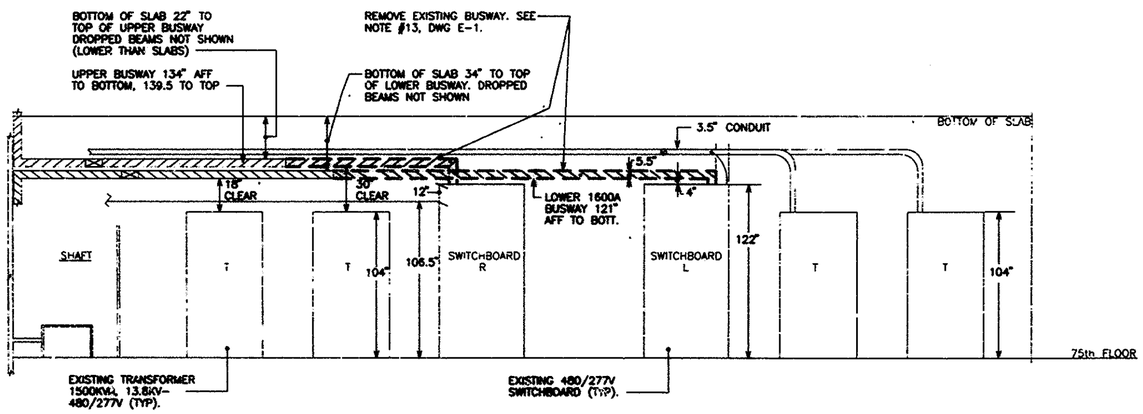OF NY & NJ

Engineering Program Manager

EDWARDS AND ZUCK, P.C.
CONSULTING ENGINEERS
330 West 42nd Street, New York, NY 10036
212-736-3400

© 1992 Edwards and Zuck,P.C.

STATE OF NEW YORK — FRANCIS G. LEE — NO. 65171 — LICENSED PROFESSIONAL ENGINEER

| No. | Date | Revision | Approved |
|---|---|---|---|
| 1 | 3/15/01 | Drawings of Record | |

Engineering Department
Design Division

The World Trade Center Electrical/HVAC Upgrade Program

Title
LOW VOLTAGE DISTRIBUTION
ONE WTC
ELECTRICAL
75TH FLOOR
SOUTH SIDE
EXISTING ROOM LAYOUT

This drawing subject to conditions in contract. All inventions, ideas, designs and methods herein are reserved to Port Authority and may not be used without it's written consent.

| C.J./CADD | MW/CADD | FJL |
|---|---|---|
| Designed by | Drawn by | Checked by |

Date 10/4/93 Scale 1/4"=1'-0"

Contract Number WTC-804.041 Drawing Number E-13

FILE NAME : PA1ED10P

H-278-3